# ONE COLUMN 1119C1-G

| AT GRID: J & 2 | | |
|---|---|---|
| W | 25x11/16 | 1521_26 |
| F | 13x1 1/4 | |
| K | 2 1/8x1 1/4 | |

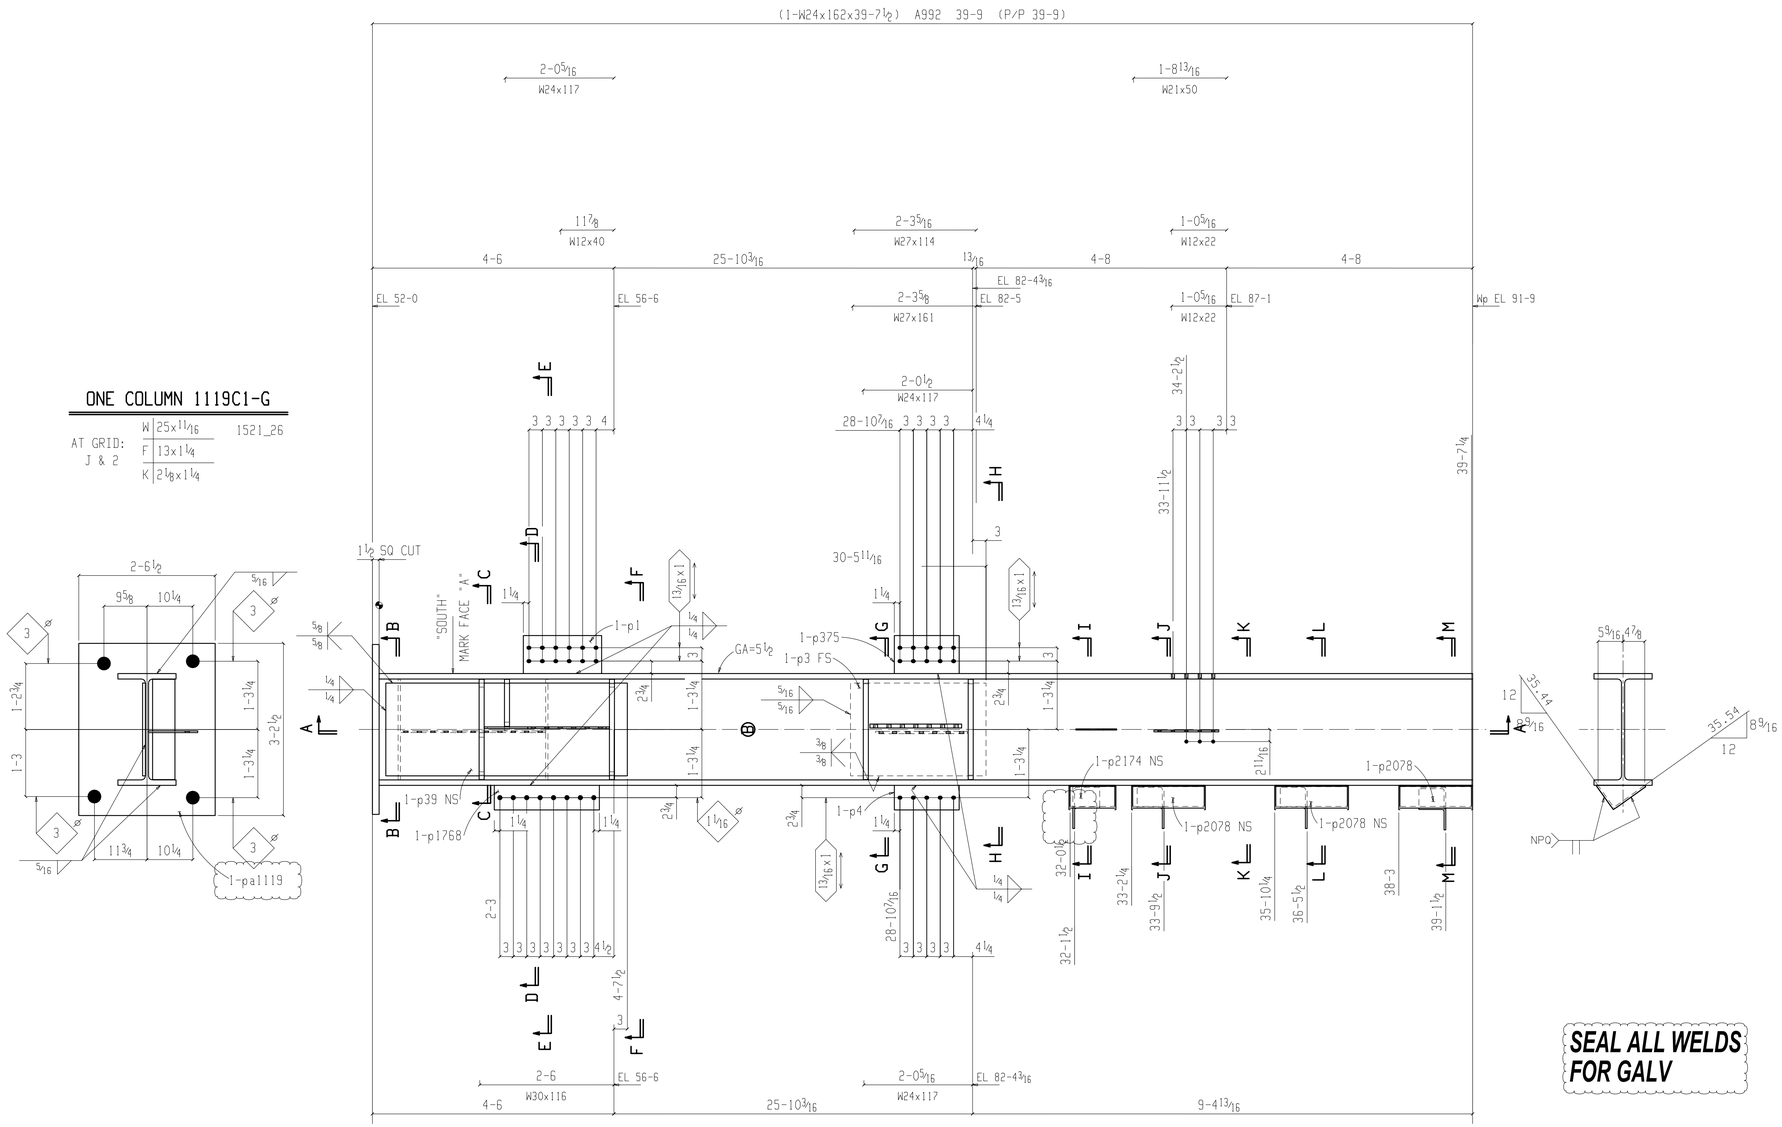


**SEAL ALL WELDS FOR GALV**

**WORK THIS SHEET WITH SHEET 1119A**

| QTY. | PRINTS FOR | DATE |
|---|---|---|
| | | |

| REV. | DATE | DESCRIPTION |
|---|---|---|
| 3 | 01-12-16 | REVD BASEPL PER FIELD SUREVY |
| 2 | 12-09-15 | TOE L UP & FIN GALV A123 |
| 1 | 12-02-15 | RELEASE FOR FABRICATION |
| 0 | 08-24-15 | FOR APPROVAL |

AISC MEMBER

| HOLES U.N.: | SHOP BOLTS U.N.: | FIELD BOLTS U.N.: | WELDS U.N.: |
|---|---|---|---|
| 13/16 | 3/4 A325N | 3/4 A325N | E70XX LO HYD |

| | |
|---|---|
| PROJECT: | DATE: 08-01-15 |
| | DRAWN BY: TL |
| DESCRIPTION: COLUMNS | CHKD BY: VP |
| ARCH.: Hellmuth,Obata,& Kassabaum,INC. | ENG.: Walter P Moore & Associates, Inc |
| CUSTOMER: SKANSKA USA BUILDING | PROJECT MGR: |

JOB NO.: 1521 | SHT. NO.: 1119 | REV.: 3