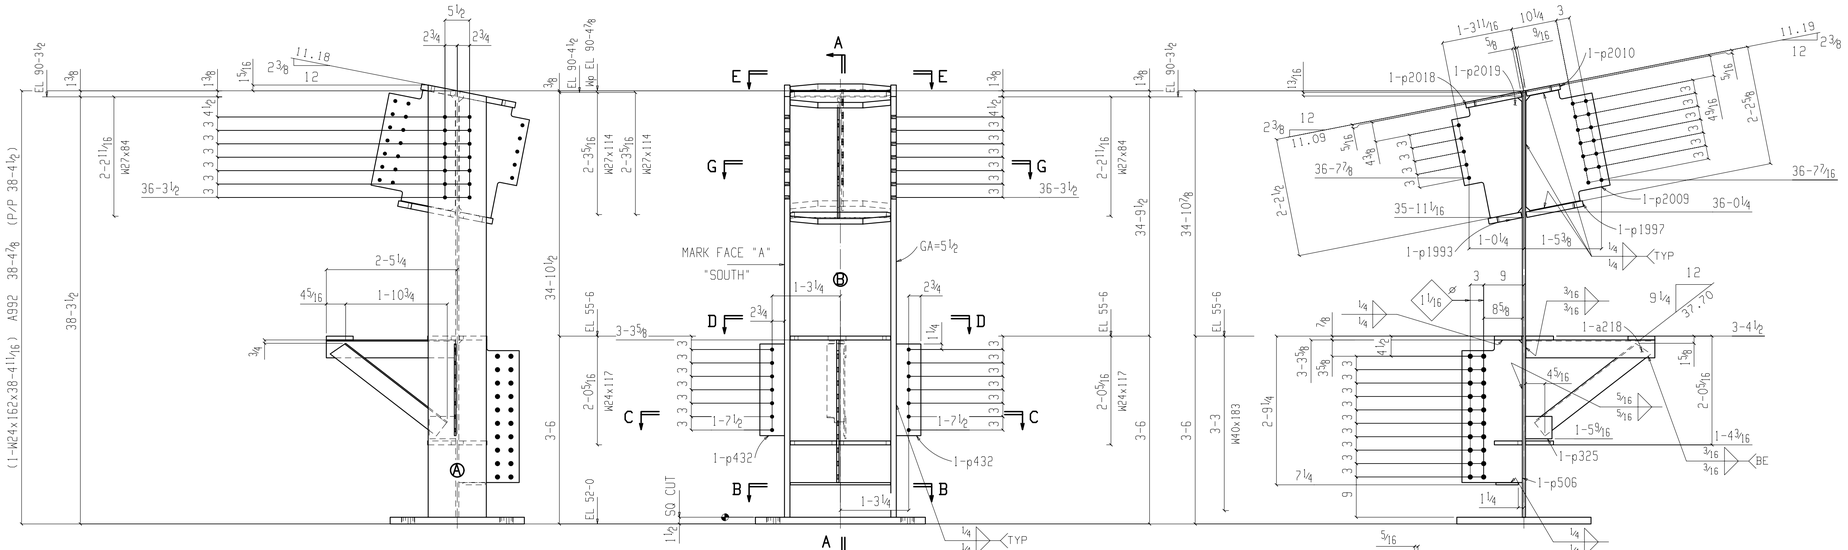
(1-W24x162x38-4 11/16) A992 38-4 7/8 (P/P 38-4 1/2)
EL 90-3 1/2
38-3 1/2
EL 90-4 1/2
34-10 1/2
EL 55-6
3-6
EL 52-0
MARK FACE "A"
"SOUTH"
GA=5 1/2
50 CUT
TYP
34-9 1/2
34-10 7/8
3-3
W40x183
Section A-A
1122C1
Section B-B
1122C1
Section C-C
1122C1
Section D-D
1122C1
Section E-E
1122C1
Section G-G
1122C1

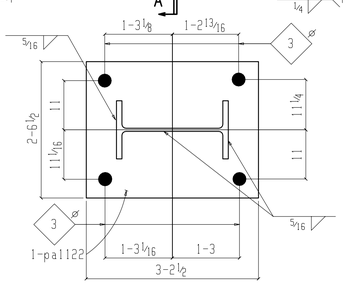

ONE COLUMN 1122C1-G

AT GRID: K & I

W	25x1 1/16
F	13x1 1/4
K	2 1/8 x 1 1/4

1521-26

SEAL WELDS FOR GALV

BILL OF MATERIAL

PC MARK	MINOR MARK	QTY. TOTAL	DESCRIPTION	LENGTH FEET	LENGTH INCHES	STEEL GRADE	REMARKS	WEIGHT EA.	WEIGHT TOTAL
1122C1		ONE	COLUMN				GALV	7418	7418
	1122C1	1	W24x162	38	4 11/16	A992	SIE 15-6	6219	6219
	a218	1	L4x4x1/4	2	6	A36		17	17
	a214	1	L4x4x1/4	2	4 13/16	A36		16	16
	pa1122	1	PL1/2x30 1/2	3	2 1/2	A572-50		500	499
	p1997	1	PL1/4x12 7/8	1	10 7/16	A572-50		103	102
	p2018	1	PL1/4x12 11/16	1	10 7/16	A572-50		101	101
	p2010	1	PL1/4x7 3/8	1	10 7/16	A572-50		61	61
	p1993	1	PL1/4x7 1/2	1	10 7/16	A572-50		60	59
	p405	2	PL3/8x6 1/4	1	10 7/16	A36		35	70
	p507	1	PL3/8x6 1/4	1	10 7/16	A36		35	35
	p504	1	PL3/8x6 1/4	0	11 1/2	A36		18	18
	p505	1	PL3/8x6 1/4	0	10 5/16	A36		17	16

BILL OF MATERIAL

PC MARK	MINOR MARK	QTY. TOTAL	DESCRIPTION	LENGTH FEET	LENGTH INCHES	STEEL GRADE	REMARKS	WEIGHT EA.	WEIGHT TOTAL
	p324	1	PL5/8x4	0	6	A36		6	6
	p506	1	PL1/2x13 1/2	2	7 7/8	A36		62	61
	p44	1	PL1/2x5	1	10 7/16	A36		16	16
	p2009	1	PL3/8x19 5/8	2	1 1/4	A36		53	53
	p2019	1	PL3/8x16 7/16	2	1 1/4	A36		45	44
	p432	2	PL3/8x5 1/2	1	8 1/2	A36		12	24
	p325	1	PL1/4x5	0	6	A36		3	2
			FIELD BOLTS						
		4	1 1/4 Dia HILTI HIT	1	10		+1PL WASH		

REV.	DATE	DESCRIPTION
3	01-12-16	REVD BASEPL PER FIELD SUREVY
2	12-04-15	ADD GALV NOTE
1	11-13-15	FOR FABRICATION
0	08-24-15	FOR APPROVAL

QTY.	PRINTS FOR	DATE

MEMBER

HOLES U.N.: 13/16	SHOP BOLTS U.N.: 3/4 A325N	FIELD BOLTS U.N.: 3/4 A325N	WELDS U.N.: E70XX LO HYD
PROJECT:			DATE: 08-01-15
			DRAWN BY: TL
DESCRIPTION: COLUMNS			CHKD BY: VP
ARCH.: Hellmuth,Obata,& Kassabaum,INC.	ENG.: Walter P Moore & Associates, Inc		JOB NO.: 1521
CUSTOMER: SKANSKA USA BUILDING	PROJECT MGR:		SHT. NO.: 1122 REV.: 3