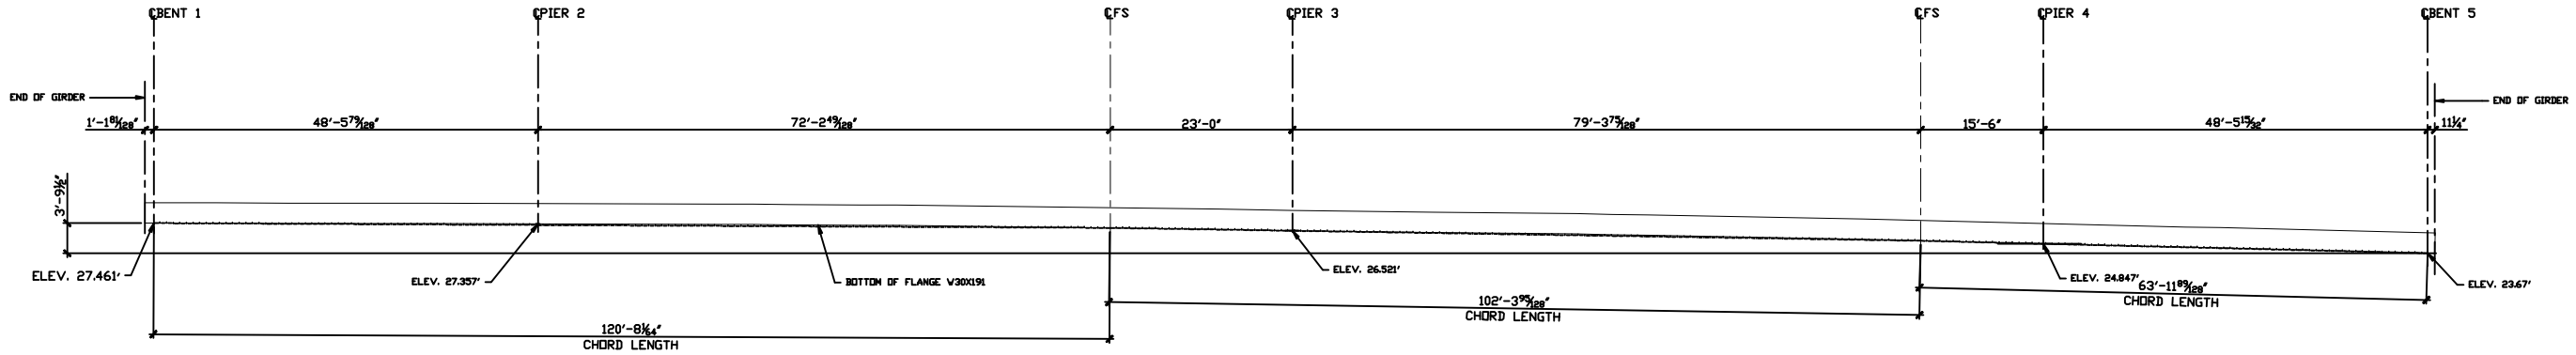

NOTE: EOR TO VERIFY ALL
ELEVATIONS AND DIMENSIONS

GIRDER 1

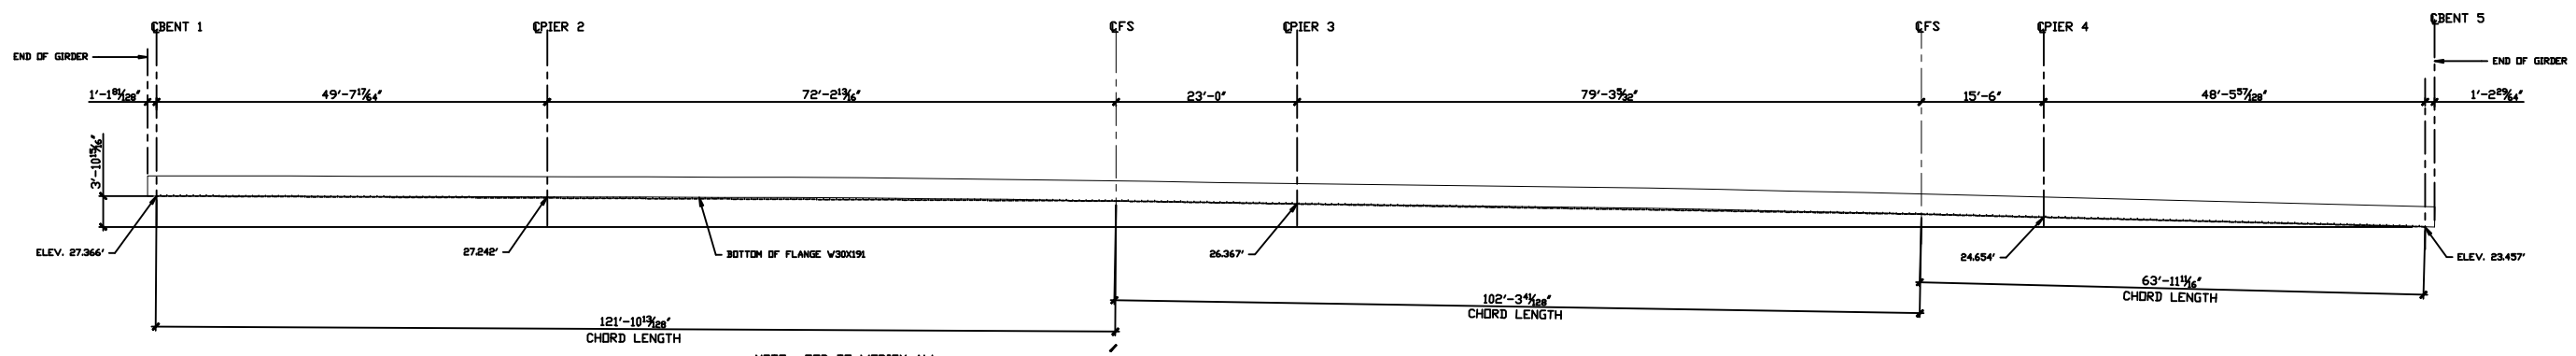

NOTE: EOR TO VERIFY ALL
ELEVATIONS AND DIMENSIONS

GIRDER 2

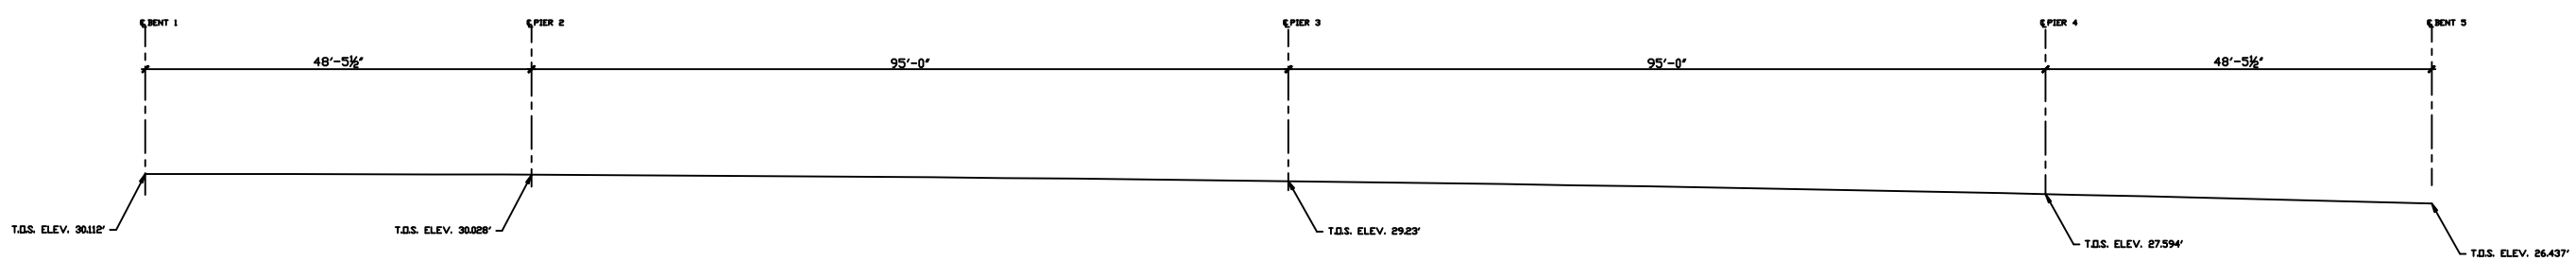

NOTE: EOR TO VERIFY ALL
ELEVATIONS AND DIMENSIONS

EXISTING GIRDER @ CUT LINE

NOTE(S):
1. CONTRACTOR TO FIELD VERIFY ALL DIMENSIONS AND ELEVATIONS PRIOR TO FABRICATION AND INSTALLATION.

MATERIALS: A709 Gr 50 (U.N.O)	WELDING: AWS D1.5 U.N.O.			SURFACE PREP: SSPC-SP10 PAINT: ONE COAT SHOP PRIMER - SEE GN		
HOLES: 13/16" (U.N.O.)	ELECTRODES: E70XX					
RELEASED TO FIELD	.	.				
RELEASED FOR FABRICATION	.	.				
APPROVAL RECEIVED	.	.				
ISSUED FOR APPROVAL	VP	x-x-x				
CHECKED	VP	x-x-x				
DRAWING	PC	x-x-x	A	FOR APPROVAL	VP VP	1-28-11
STATUS	BY	DATE	REV.	DESCRIPTION	BY CHK.	DATE

CUSTOMER:

JOB SITE: MIAMI/DADE COUNTIES, FLORIDA

CONTRACT No.: 5496

DRAWING No.: WS2

REV. A